LANCASTER CITY COUNCIL

OFF STREET PARKING PLACES

Scale 1:1250

PLAN No. 17

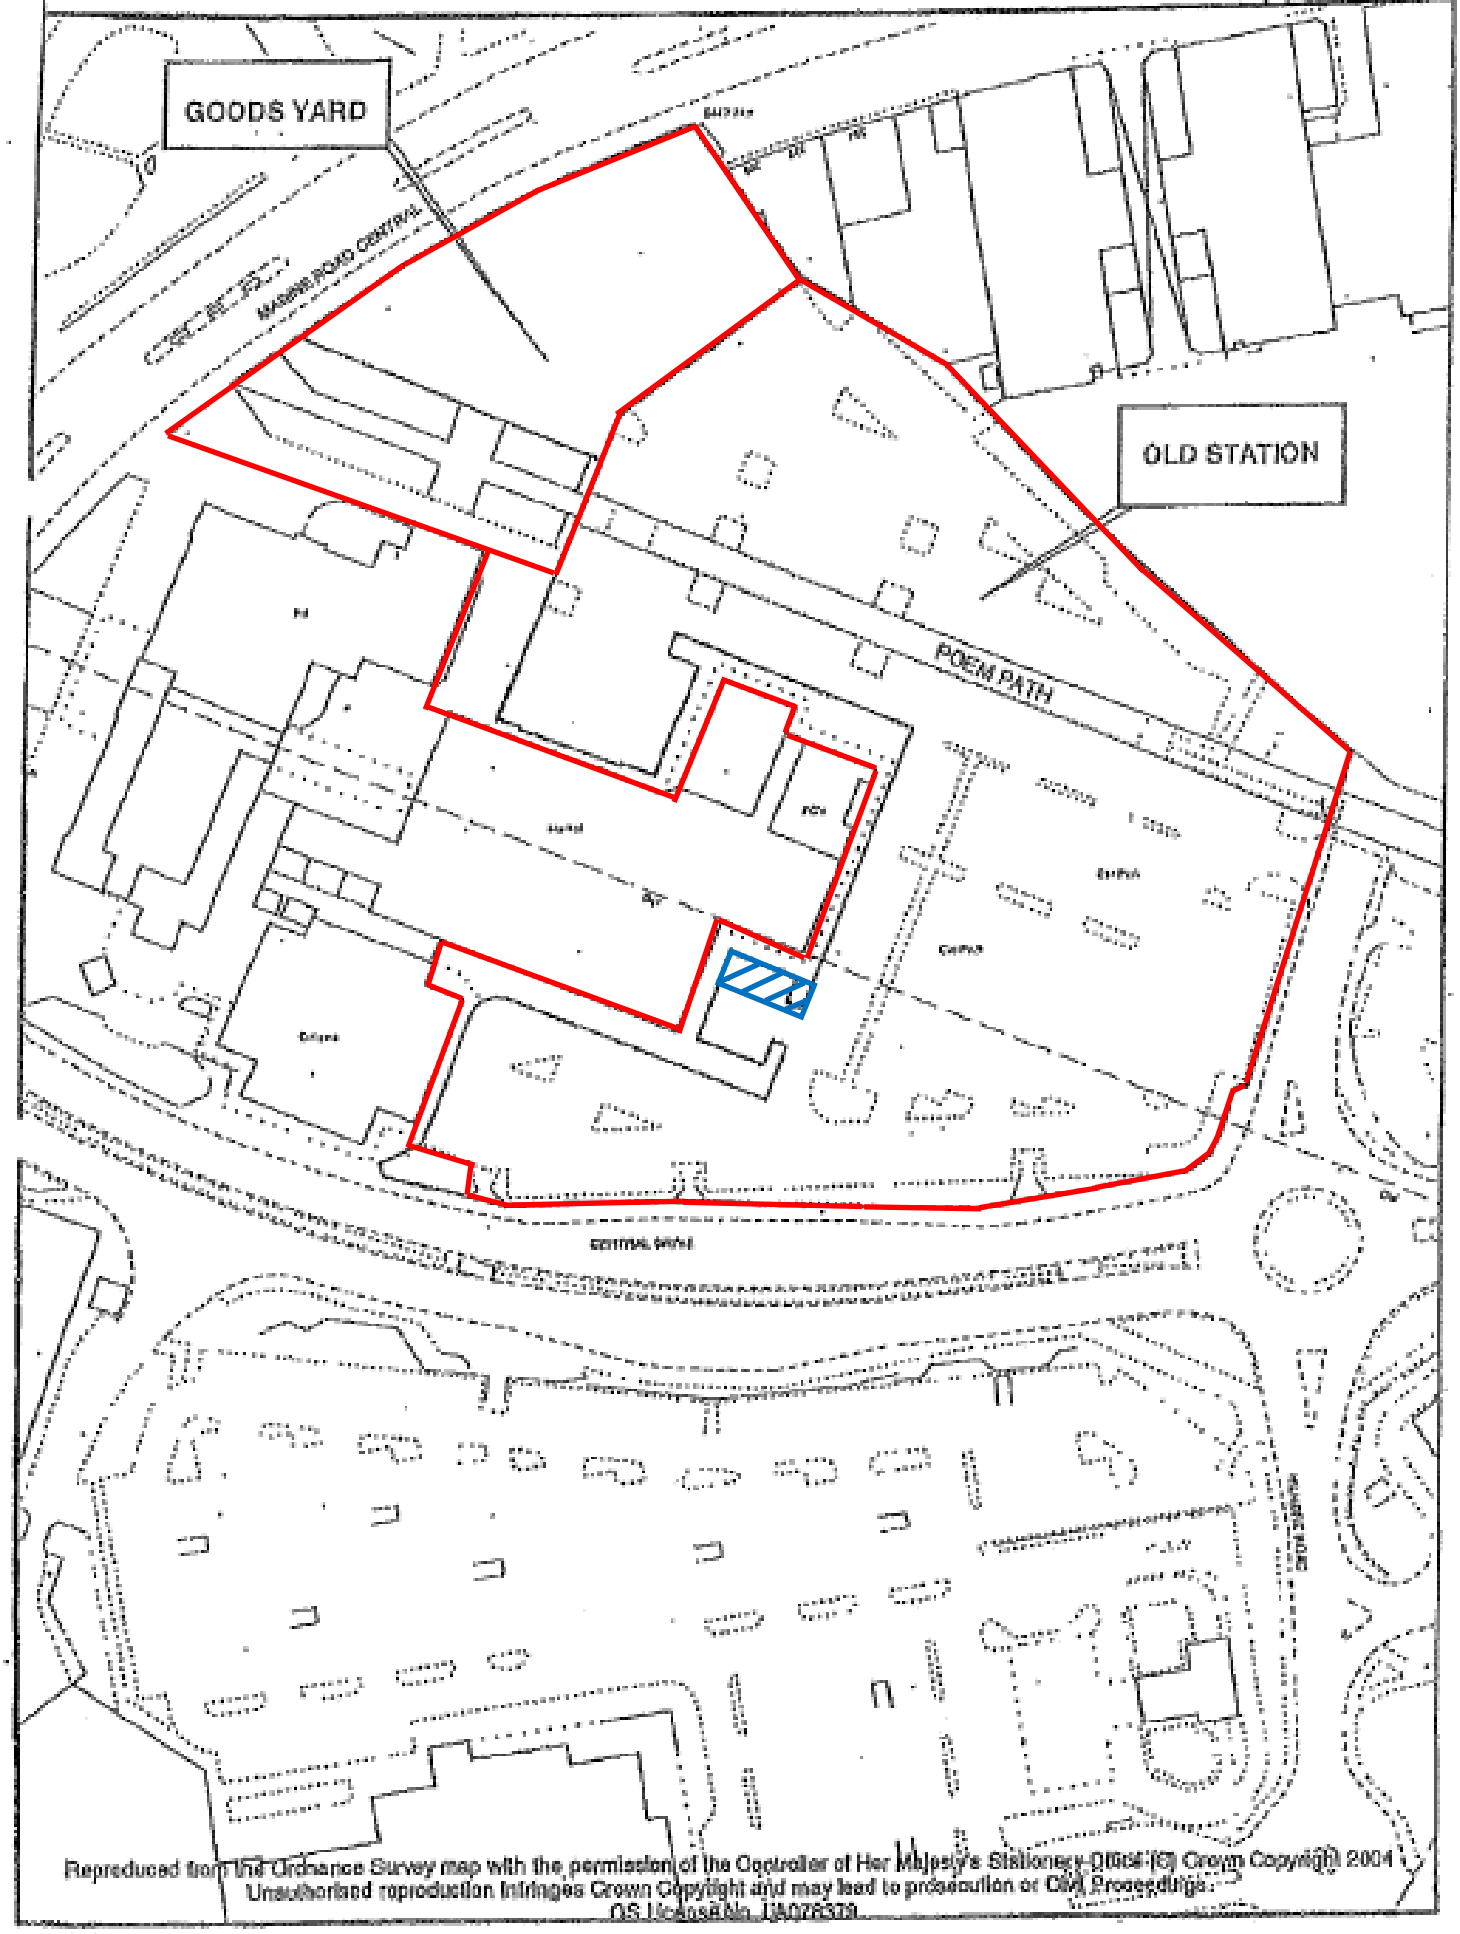

Reproduced from the Ordnance Survey map with the permission of the Controller of Her Majesty's Stationery Office (C) Crown Copyright 2004
Unauthorised reproduction infringes Crown Copyright and may lead to prosecution or Civil Proceedings.
OS License No. LA076379